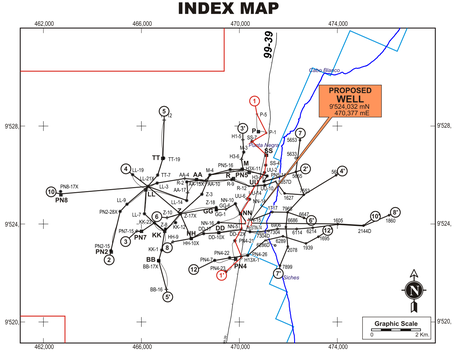

STRUCTURAL CROSS SECTION 1 - 1' (N - S)

Scale V : 1" : 800'
Scale H : 1 : 10,000

Author:	Date:	Revised by:	Date:
E. González / V. Delgado	Dec. 2008	P. Alarcón	Dec. 2008

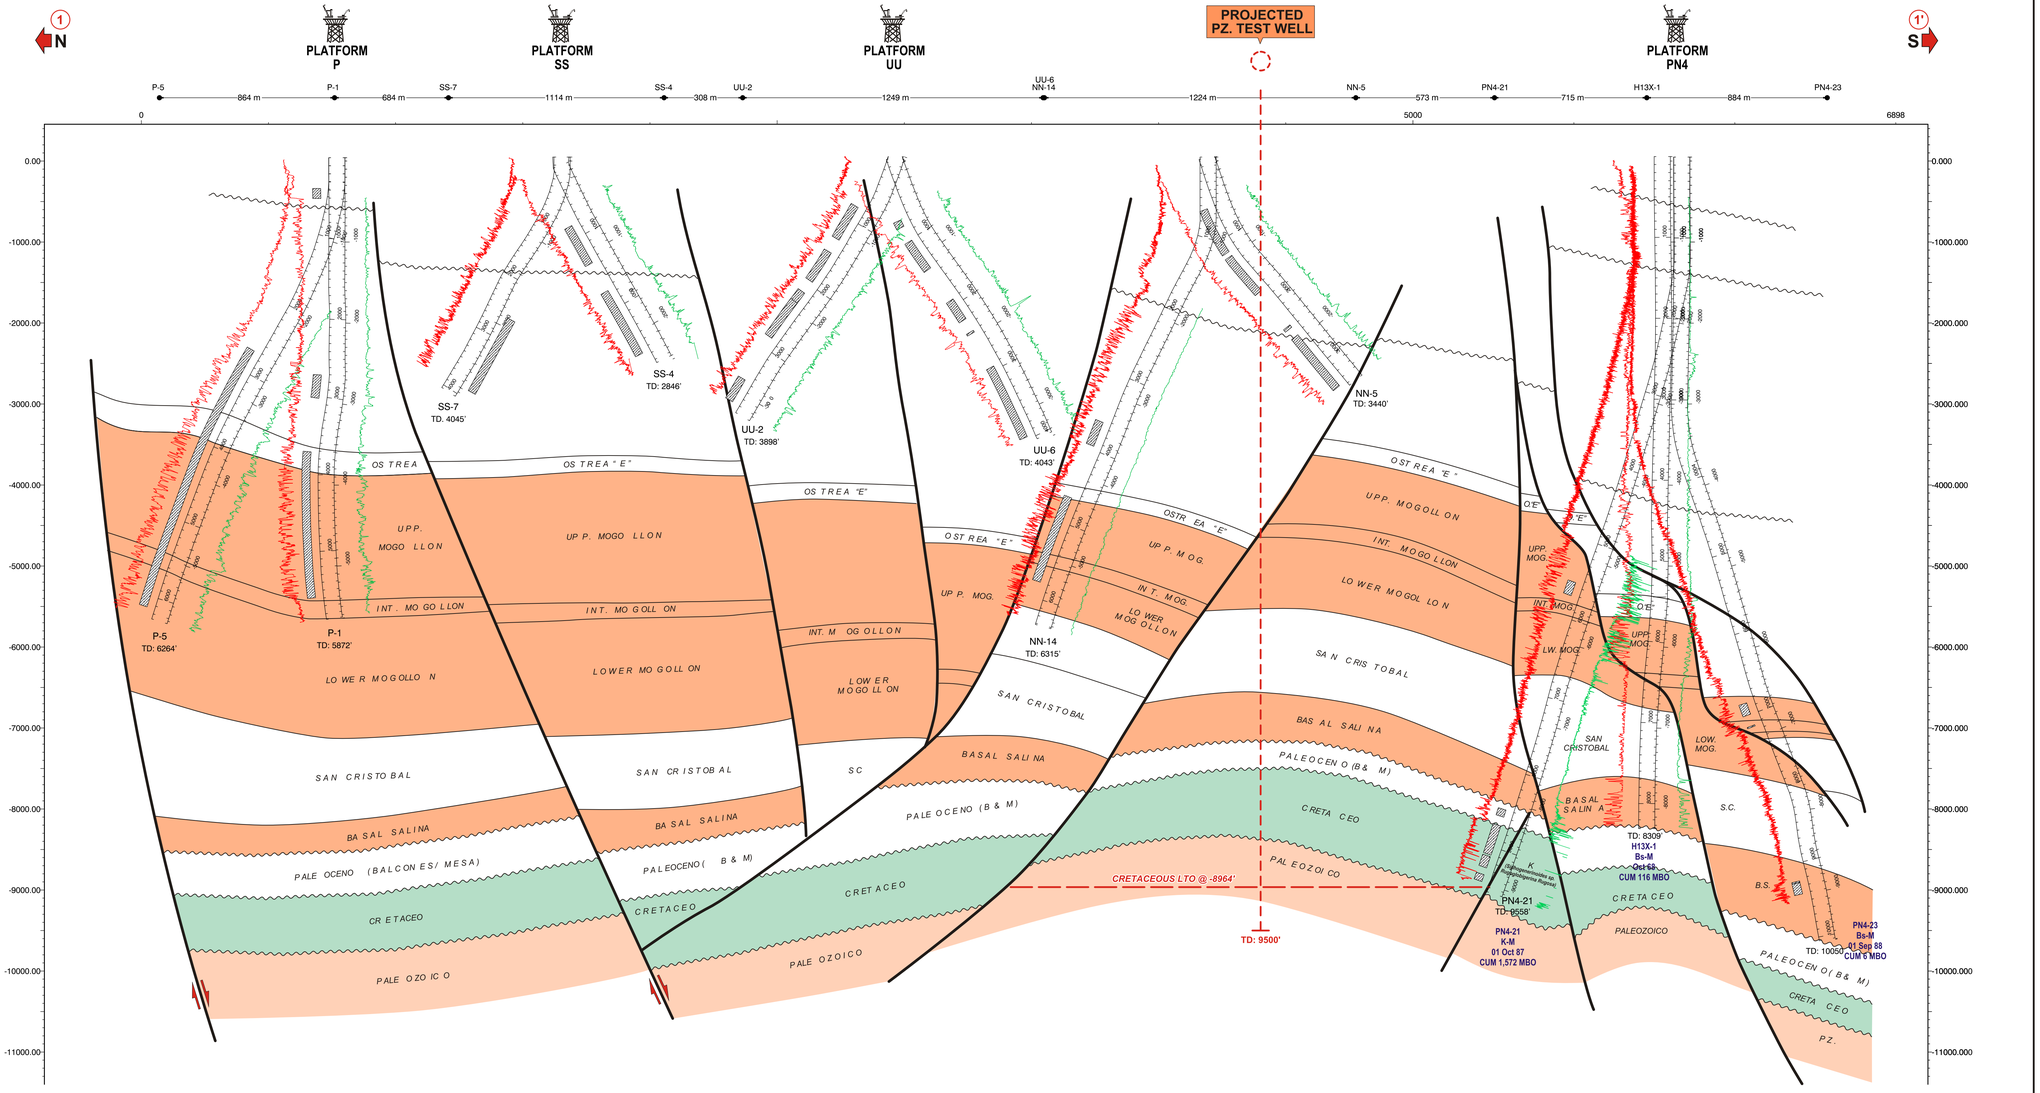

INV-08-009